COUNCIL ATTACHMENT 5

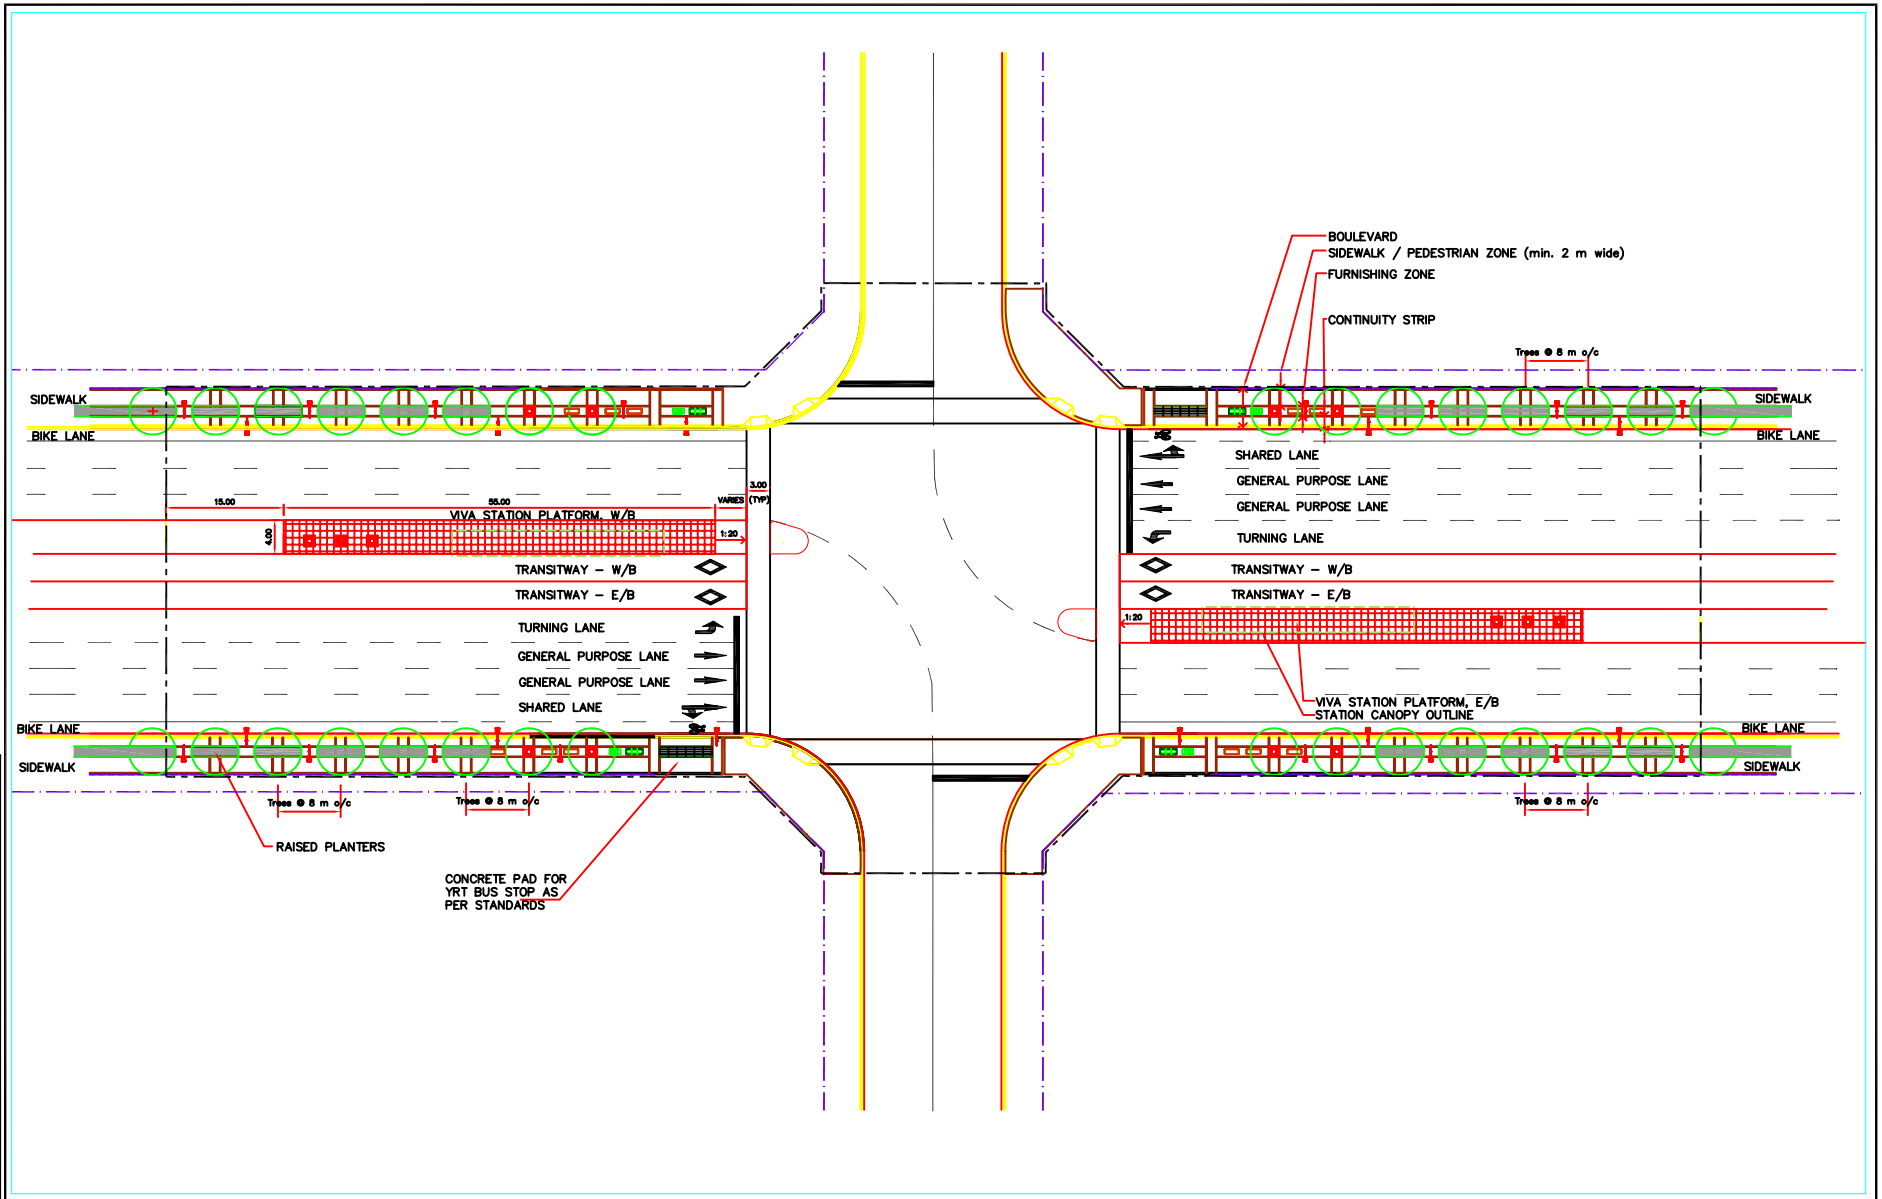

YORK REGION RAPID TRANSIT CORPORATION vivanext

No.	DATE	REVISIONS	BY	SIGNED
10				
9				
8				
7				
6				
5				
4				
3				
2				
1				

DESIGNED | CHECKED

DRAWING NO:	DATE: OCT 2008	DESIGN: NK
SCALE: NTS	REVIEWER	DRAWN: VS
SHEET NO. 23		CHECKED: HT

VIVA NEXT, H3
PROTOTYPE
STATION INTERSECTION PLAN
ROTATED PLATFORMS
LANDSCAPING